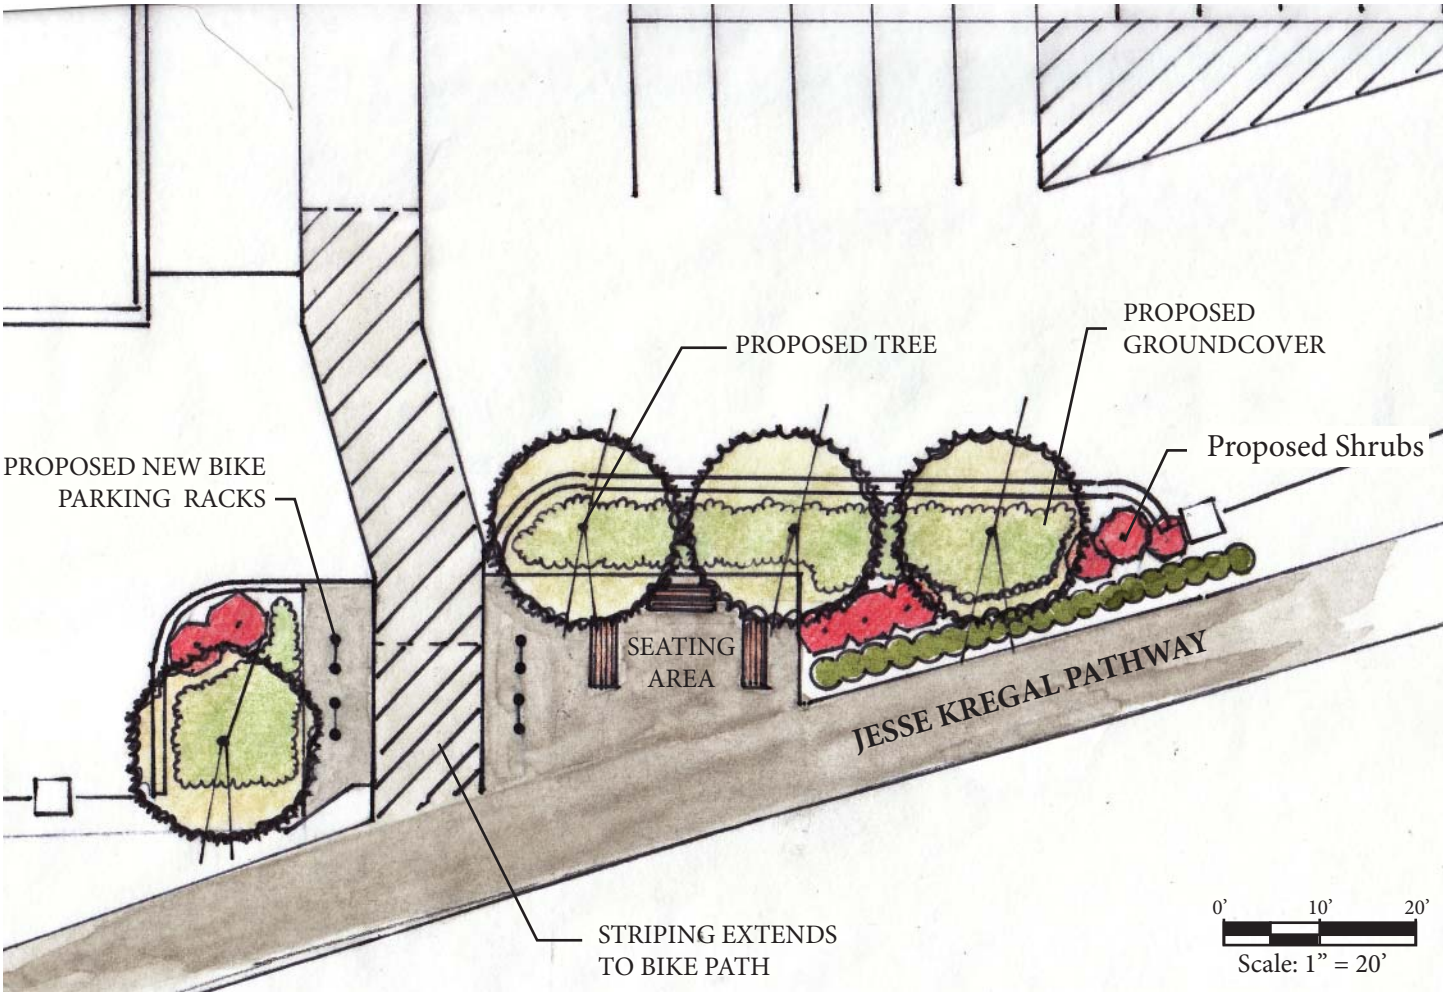
PROPOSED TREE
PROPOSED GROUNDCOVER
Proposed Shrubs
PROPOSED NEW BIKE PARKING RACKS
SEATING AREA
JESSE KREGAL PATHWAY
STRIPING EXTENDS TO BIKE PATH
0'
10'
20'
Scale: 1" = 20'